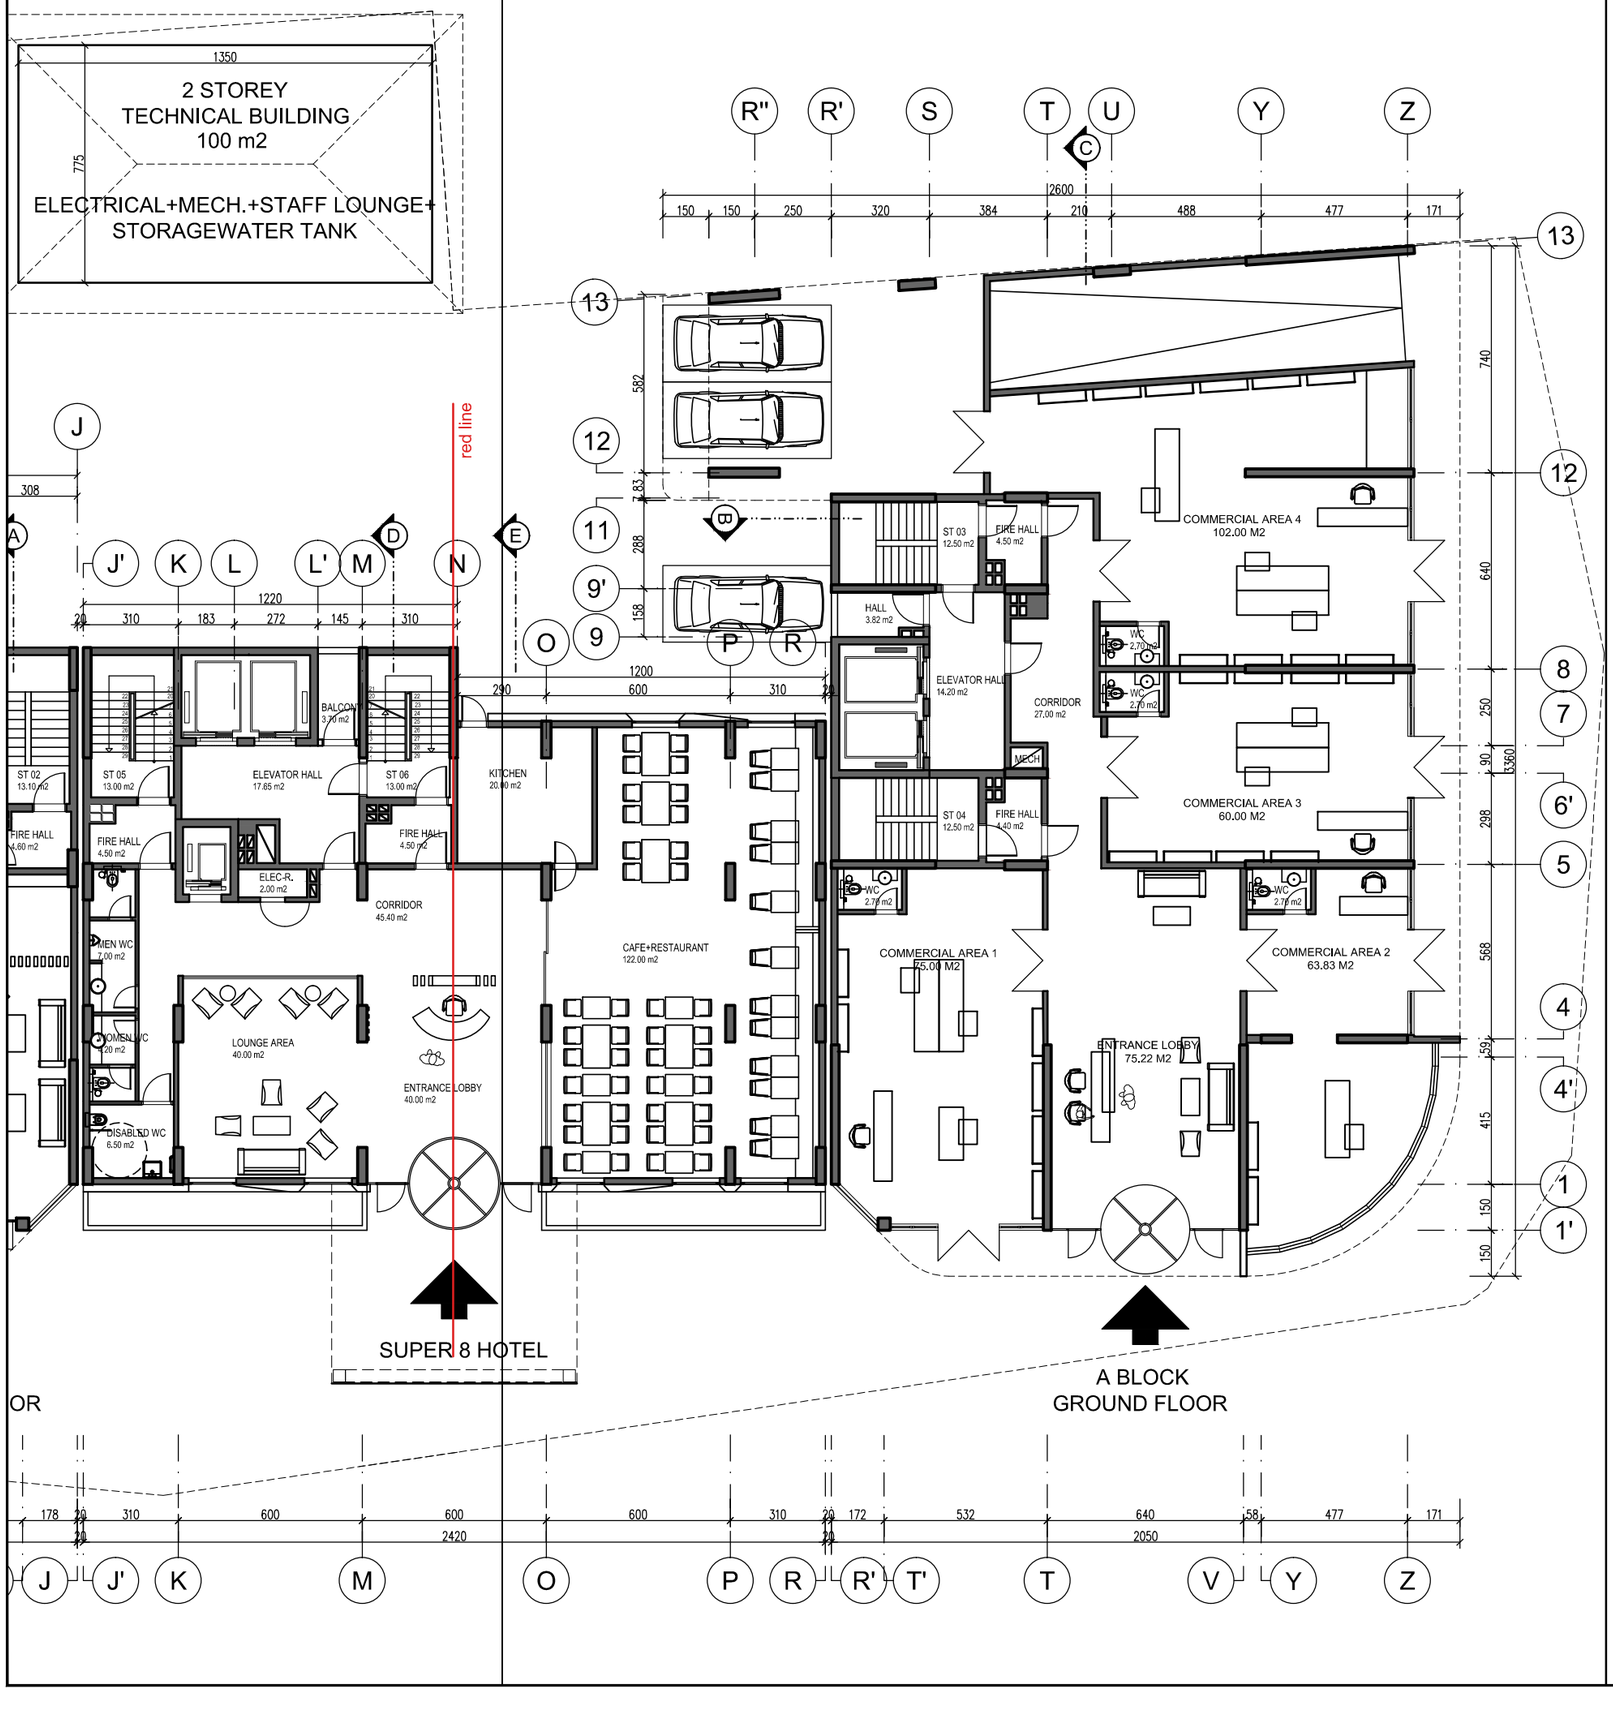


A BLOCK GROUND FLOOR

| NO | TYPE | | | | | | TOTAL M² |
|---|---|---|---|---|---|---|---|
| | COMMERCIAL AREA 1 | | | | | | 75.00 |
| | COMMERCIAL AREA 2 | | | | | | 63.83 |
| | COMMERCIAL AREA 3 | | | | | | 60.00 |
| | COMMERCIAL AREA 4 | | | | | | 102.00 |
| | ENTRANCE LOBBY | | | | | | 75.22 |
| | CORRIDOR | | | | | | 27.00 |
| | ELEVATOR HALL | | | | | | 14.20 |
| | HALL | | | | | | 3.82 |
| | ST03 | | | | | | 12.50 |
| | FIRE HALL | | | | | | 4.50 |
| | ST04 | | | | | | 12.50 |
| | FIRE HALL | | | | | | 4.40 |
| | | | | | | | |

## GENERAL NOTES

This drawing is the sole intellectual property of **3RDF, Inc.** and may not be used, reproduced or transferred to any entity other than the designated recipient for design, construction or evaluation purposes, nor could be used for bidding without the express written consent of the Architect.

## PROJECT INFO

BATUMI

SUPER 8 HOTEL&RESIDENCES

SCOPE OF WORK

| # | Revision Date |
|---|---|
| 1 | |
| 2 | |
| 3 | |

3R DESIGN FACTORY

PROJECT OVERALL

SIGNATURE ON PROJECT

A BLOCK
GROUND FLOOR PLAN

SCALE: 1/200