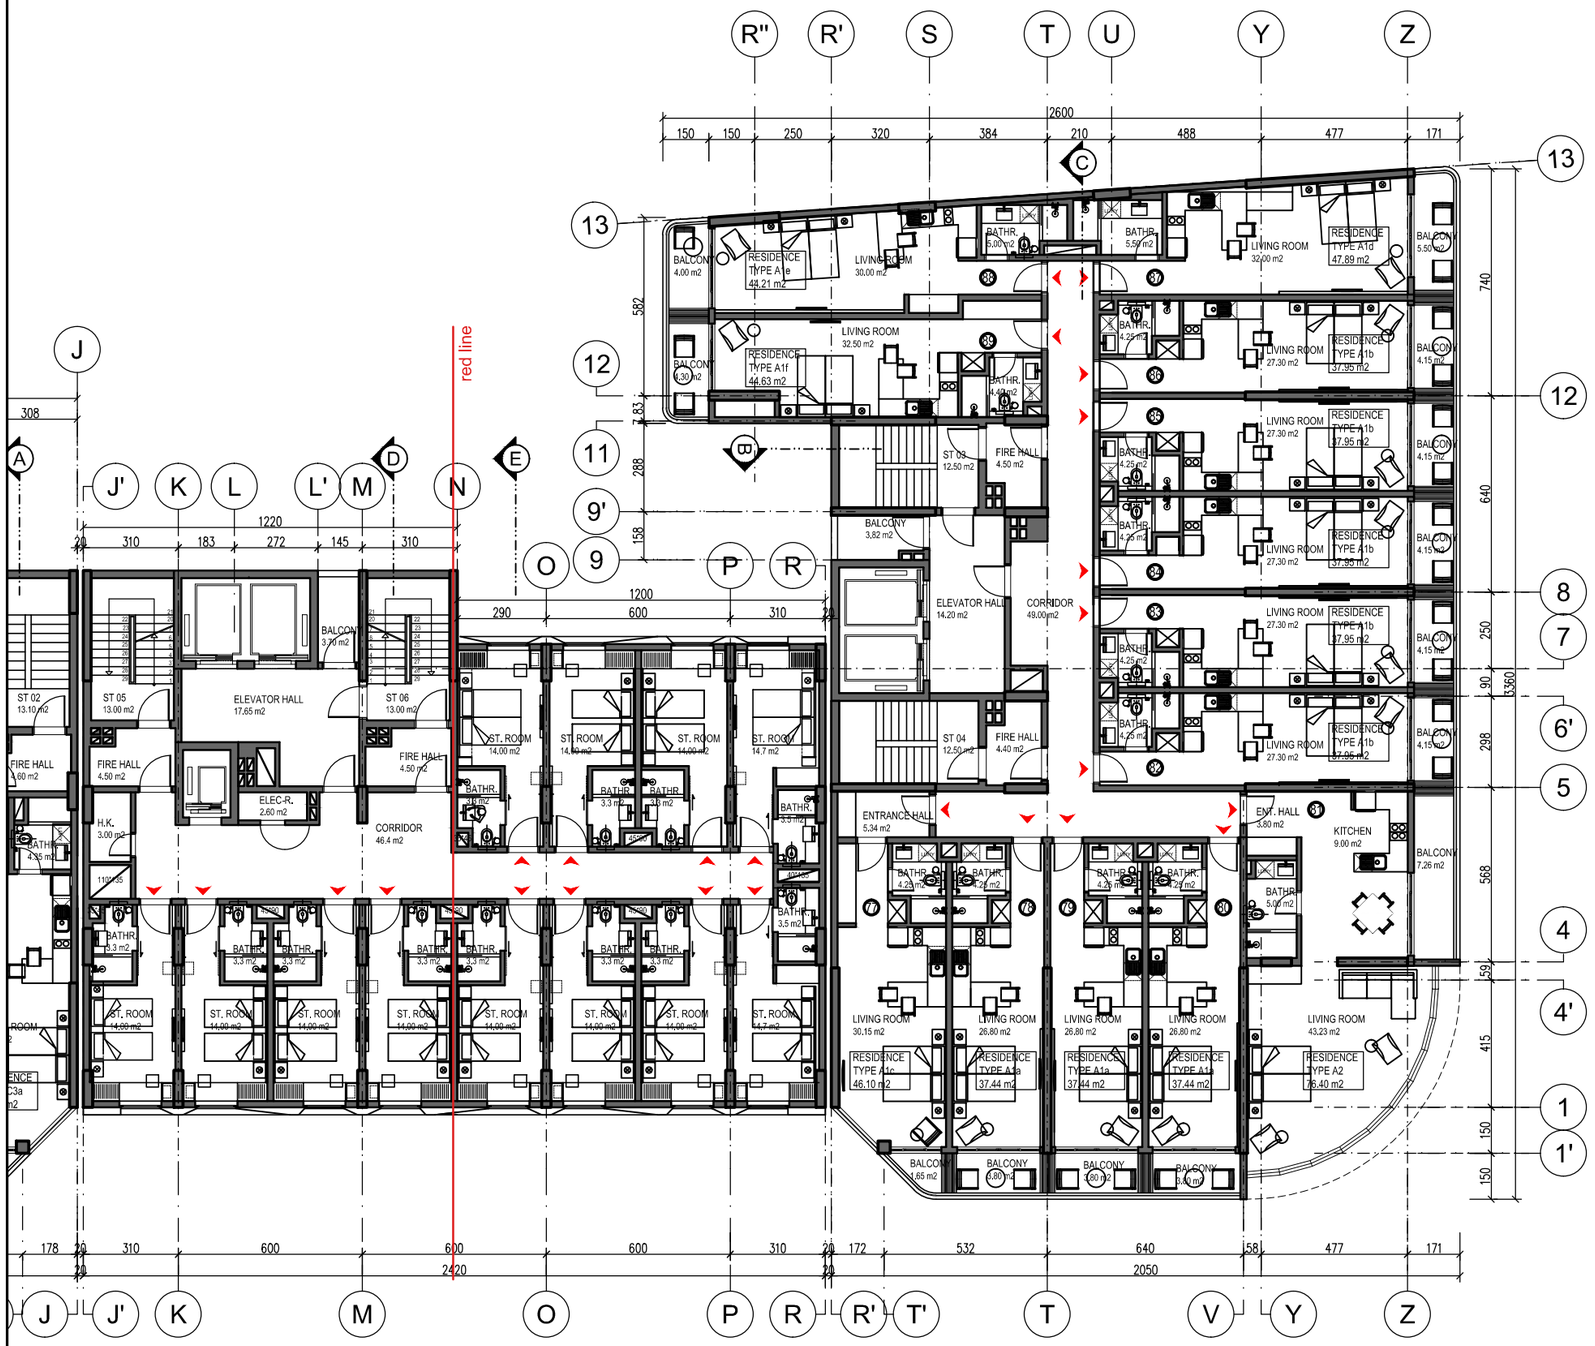

A BLOK 7th FLOOR

NO	TYPE	LIVING ROOM M²	BATHR. M²	BALCONY M²	ENTR. HALL M²	KITCHEN M²	BEDR. M²	TOTAL M²
77	A1C	30.15	4.25	1.65	5.34	X	X	46.10
78	A1A	26.80	4.25	3.80	X	X	X	37.44
79	A1A	26.80	4.25	3.80	X	X	X	37.44
80	A1A	26.80	4.25	3.80	X	X	X	37.44
81	A2	43.23	5.15	7.26	3.80	X	X	76.40
82	A1B	27.30	4.25	4.15	X	X	X	37.95
83	A1B	27.30	4.25	4.15	X	X	X	37.95
84	A1B	27.30	4.25	4.15	X	X	X	37.95
85	A1B	27.30	4.25	4.15	X	X	X	37.95
86	A1B	27.30	4.25	4.15	X	X	X	37.95
87	A1D	32.00	5.50	5.50	X	X	X	47.89
88	A1E	30.00	5.00	4.00	X	X	X	44.21
89	A1F	32.50	4.40	4.30	X	X	X	44.63
	CORRIDOR							52.20
	ELEV HALL							14.20
	BALCONY							3.82
	ST03							12.50
	FIRE HALL							4.50
	ST04							12.50
	FIRE HALL							4.40

GENERAL NOTES

This drawing is the sole intellectual property of **3RDF, Inc.** and may not be used, reproduced or transferred to any entity other than the designated recipient for design, construction or evaluation purposes, nor could be used for bidding without the express written consent of the Architect.

PROJECT INFO

BATUMI

SUPER 8 HOTEL&RESIDENCES

SCOPE OF WORK

#	Revision Date
1	
2	
3	

3R DESIGN FACTORY

PROJECT OVERALL

SIGNATURE ON PROJECT

A BLOCK
7th FLOOR PLAN

SCALE: 1/200