LEGEND

Grid
Benchmark
Slope Percentage 0.0%
Level
Cut Line
Detail Reference 1 A-000
Section 1 A-00 Section Number Sheet Number

Room Tag
Area
Room Name
Floor Finish
Apartmanet number
Occupancy

Window Tag
V00-A0-0
Window Count
Apartament Number
Window Type

Wall Tag
W00
Wall Type

Wall Tag
W - FX0
Wall Finish Type

Door Tag
D00 - A-AP00
Apartament Number
Block Designator
Door type

External Partion Tag
A-4/5-PR
Name
Bordering Apartaments Numbers
Door type

Slab Edge tag
A-SL00
Slab Edge Number
Slab Mark
Block Designator

Balcony Partition Tag
A-00/00-PR
Balconi Partition Mark
Edging Apartament Number
Block Designator

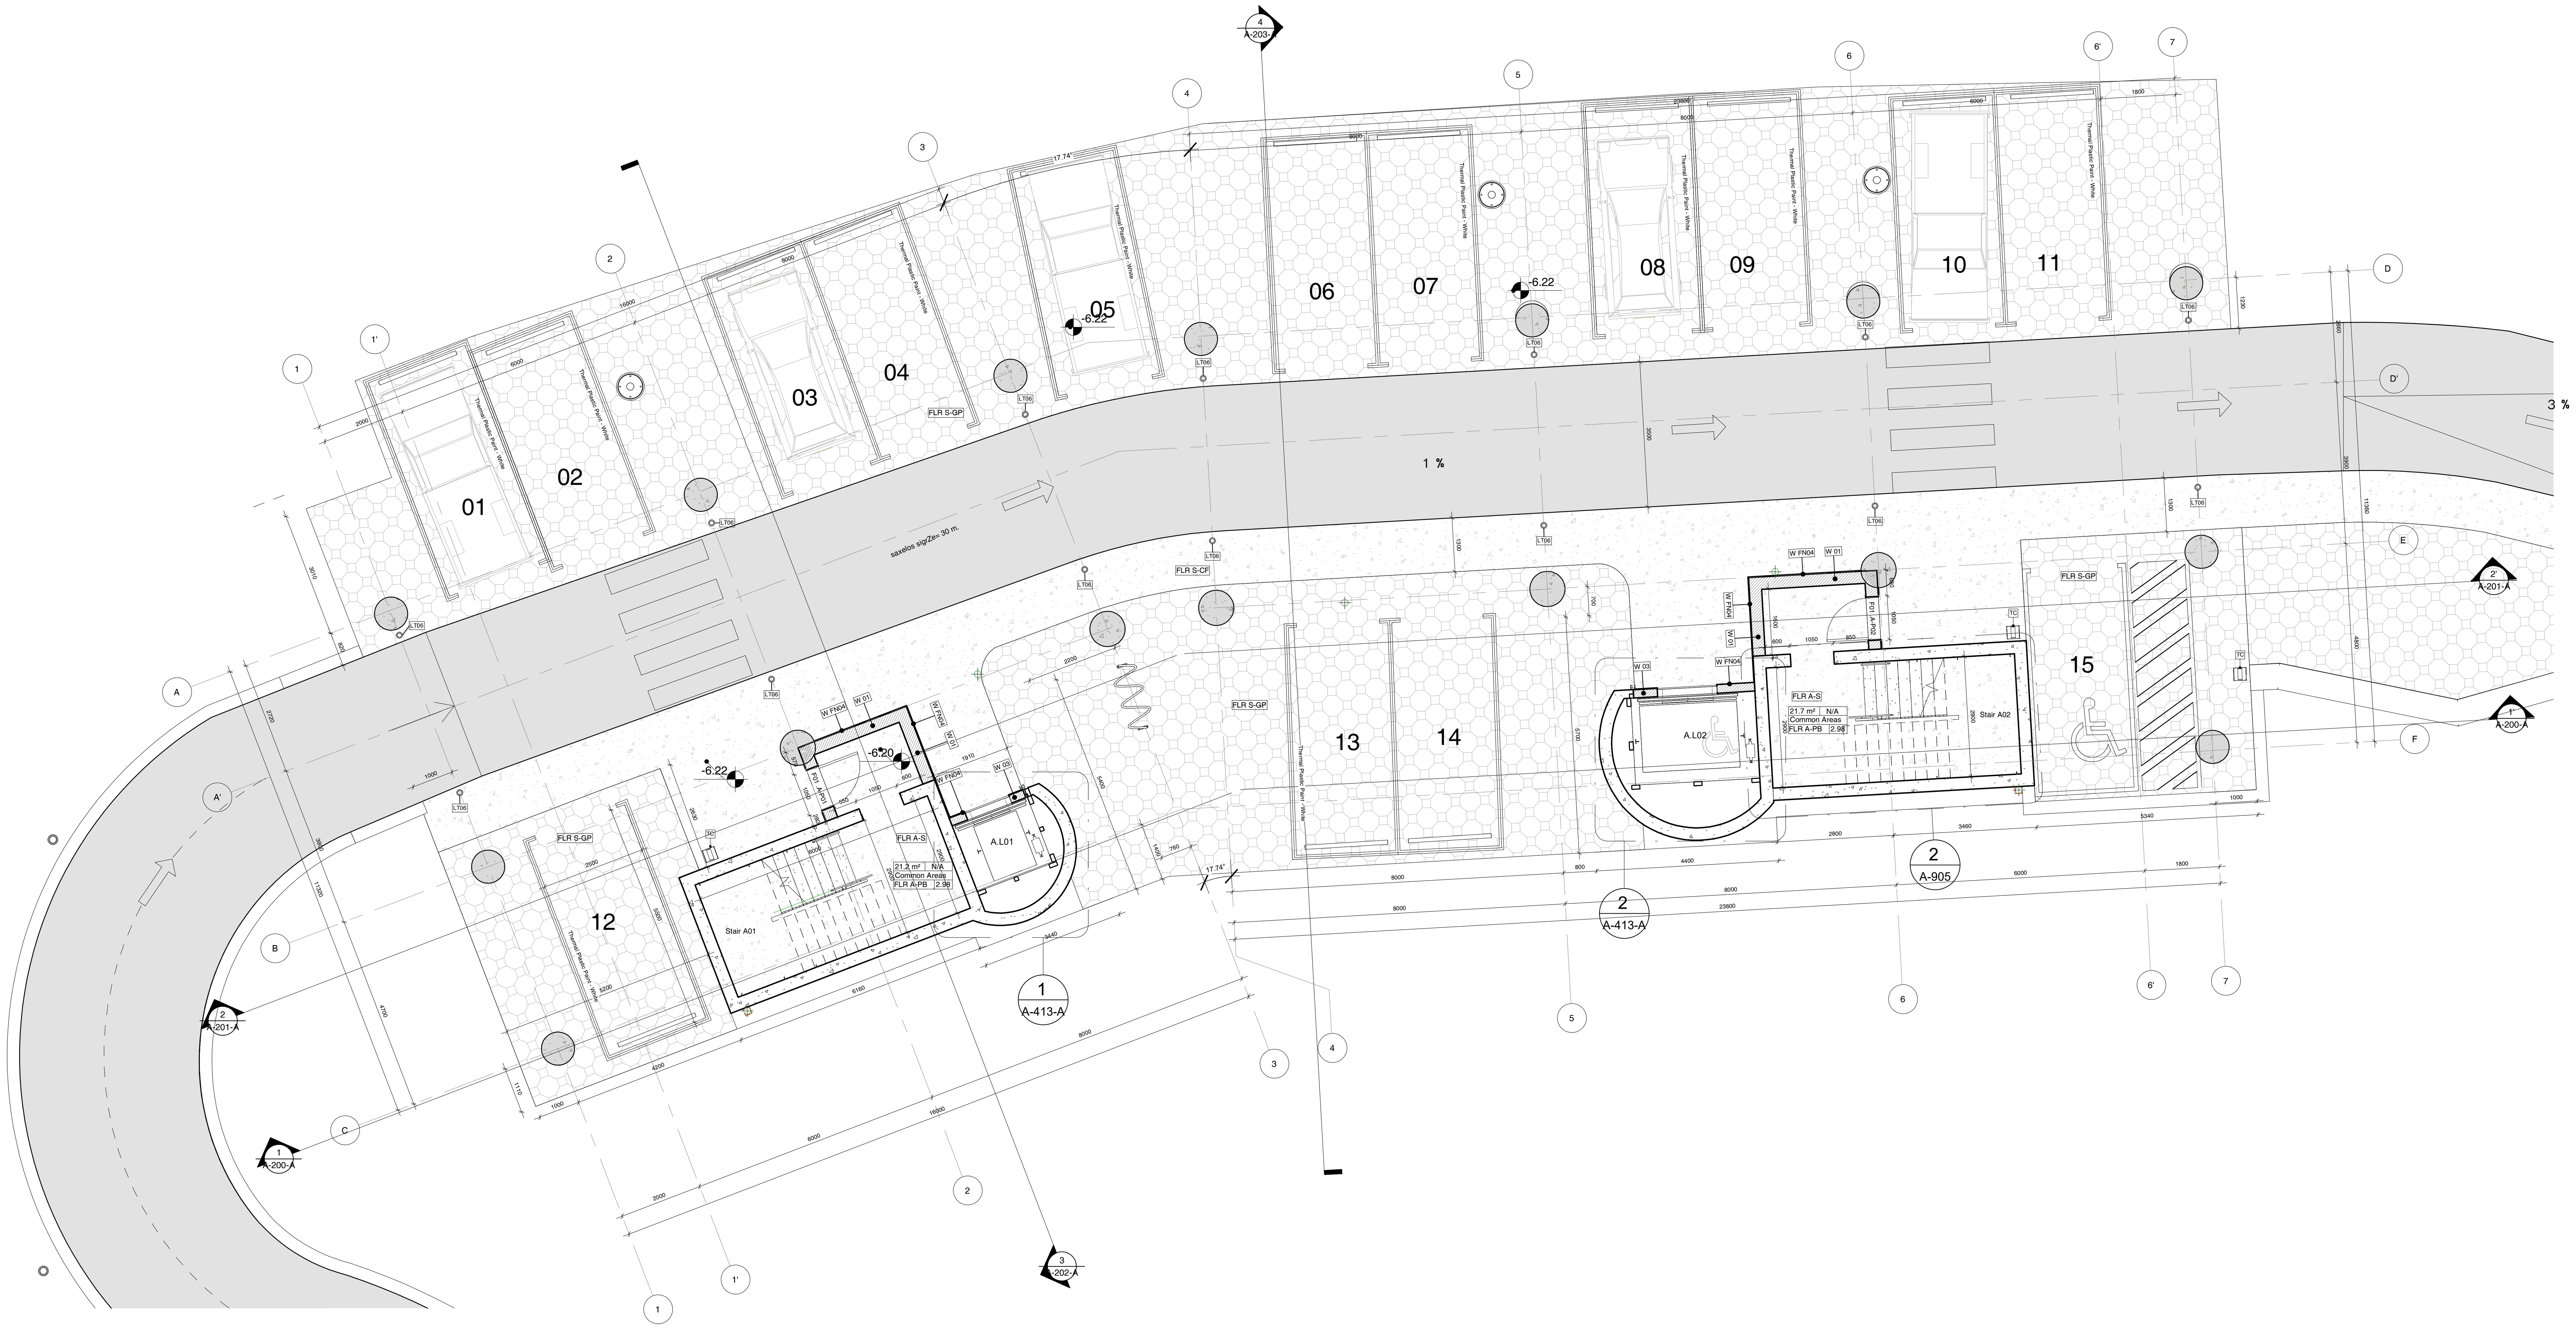

SHEET NOTES

All Walls are marked according to typology with special symbols and numbered.

Wall Typology

W 01 – Block Wall 200mm
W 02 – Block Wall 100mm
W 03 – Block Wall 200mm
W–ST - Concrete Wall 300mm

Wall Finish

W FN01
Technowood Alu Click 50X69
Varnish Code – American Oak

W FN02
Technowood Alu Click 50X119
Varnish Code – American Oak

W FN03
Technowood Alu Siding
Varnish Code – American Oak

W FN04
Plastering and Painting – Ral 7037

W FN05
Gypsum Plasterboard with Insulation

For detailed drawings see Floor typology sheet A-1400 Wall Typology

ARCHITECT

MUA
MULTIVERSE ARCHITECTURE

8 Egnate Ninoshvilis Street.

0102 | Tbilisi | Georgia
Tel.: + 995 32 2 180 188
www.mua.ge

GENERAL NOTES

THIS DOCUMENT CONTAINS COPYRIGHTED MATERIAL. ANY UNAUTHORIZED USE, DISSEMINATION OR DUPLICATION OF ANY OF THE INFORMATION CONTAINED HEREIN MAY RESULT IN LIABILITY UNDER APPLICABLE LAWS.

DO NOT SCALE FROM DRAWING.
ALL DIMMENSIONS MUST BE VERIFIED ON SITE.
ANY DRAWING ERRORS OR DIVERGENCES SHOULD BE BROUGHT TO THE ATTENTION OF MULTIVERSE ARCHITECTURE IMMEDIATELY.
ALL DIMENSIONS IN MILLIMETERS UNLESS NOTED OTHERWISE

CLIENT

SILK ROAD GROUP
49a Chavchavadze ave. 0179
Tbilisi, georgia
giorgi.kapanadze@silkroad.ge
+995 577 217 014
www.silkroadgroup.net

ELECTRICAL / MECHANICAL SYSTEMS DESIGN

DLG Group Ltd
Vaja-Pshavela ave. Tbilisi, Georgia,
Davit Ninikashvili
dlggroup2009@gmail.com
+995 577 777 422

STRUCTURAL ENGINEERING

Progresi Ltd
16 Vazha Pshavela ave. Tbilisi, Georgia
Davit Gigineishvili
progresi.ltd@gmail.com
+995 599 551 285
gigineishvili.david@gmail.com

REVISIONS

01	18.11.2019	Parking Slab extension, Parking Places added
03	07.09.2020	Foundation slab extended.

KEY PLAN

LEVEL DIAGRAM

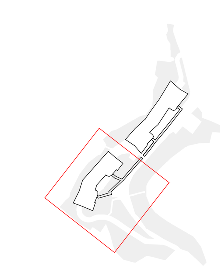

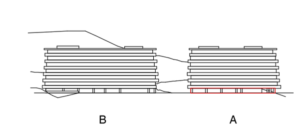

PROJECT

Green Cape Residential Apartments

CLIENT

SILK ROAD GROUP

SHEET IDENTIFICATION

TITLE

Level-2 - Block A

STATUS

Detailed Design

PROJECT NO	SCALE	FORMAT
GE158GK	1:100	A1

SHEET NO	DATE	REVISION
A-101-A	20/09/07	03